Warm Roof Insulation System

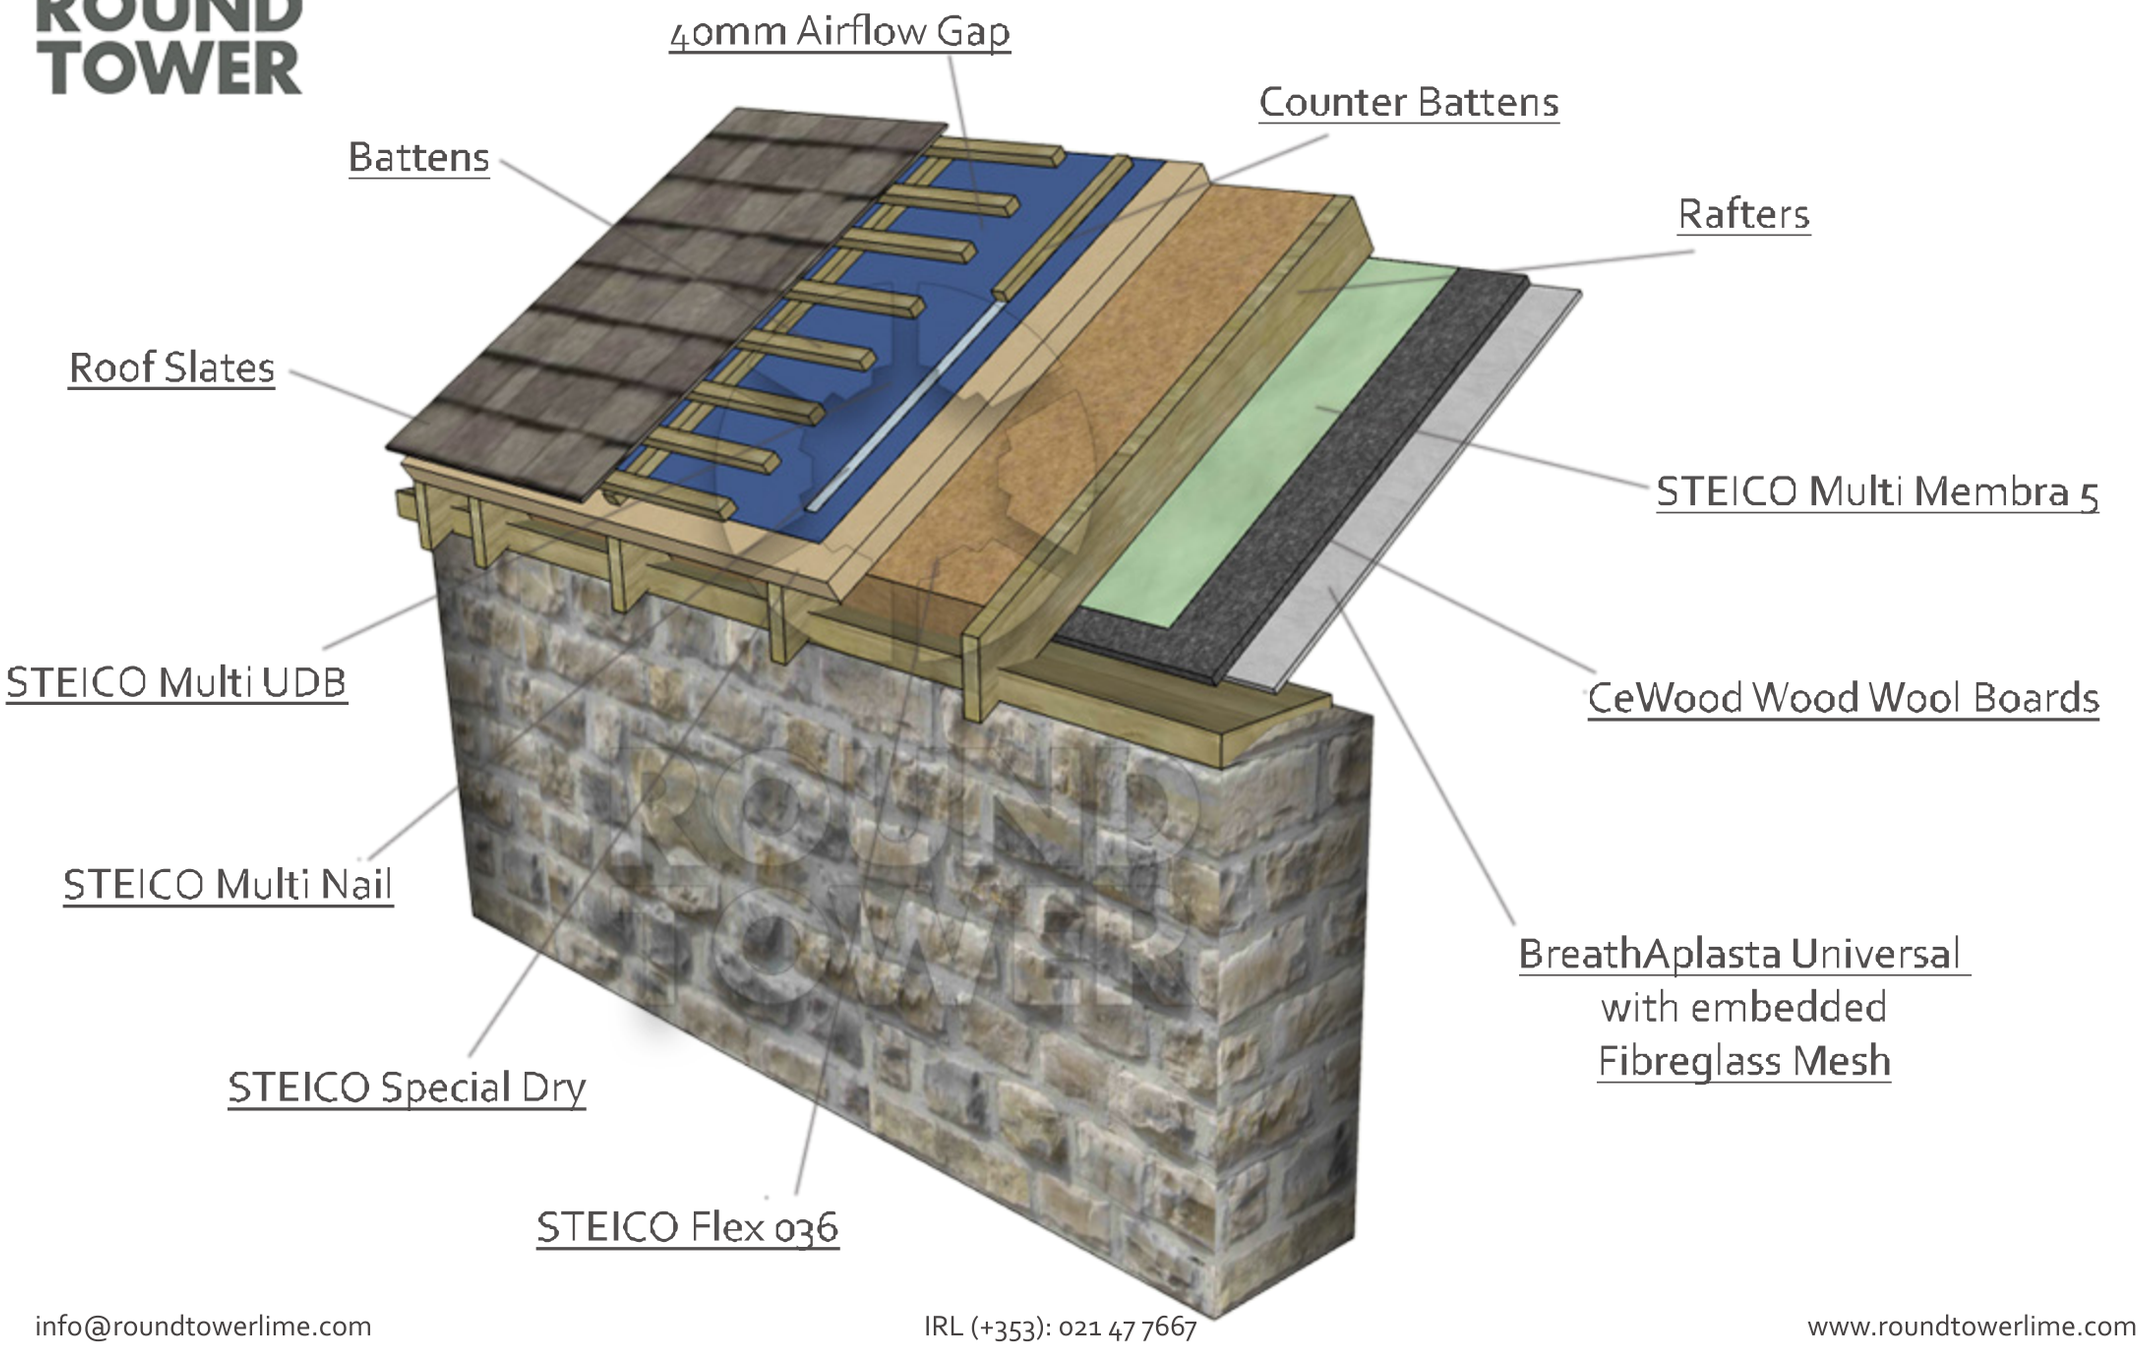

info@roundtowerlime.com
IRL (+353): 021 47 7667
www.roundtowerlime.com